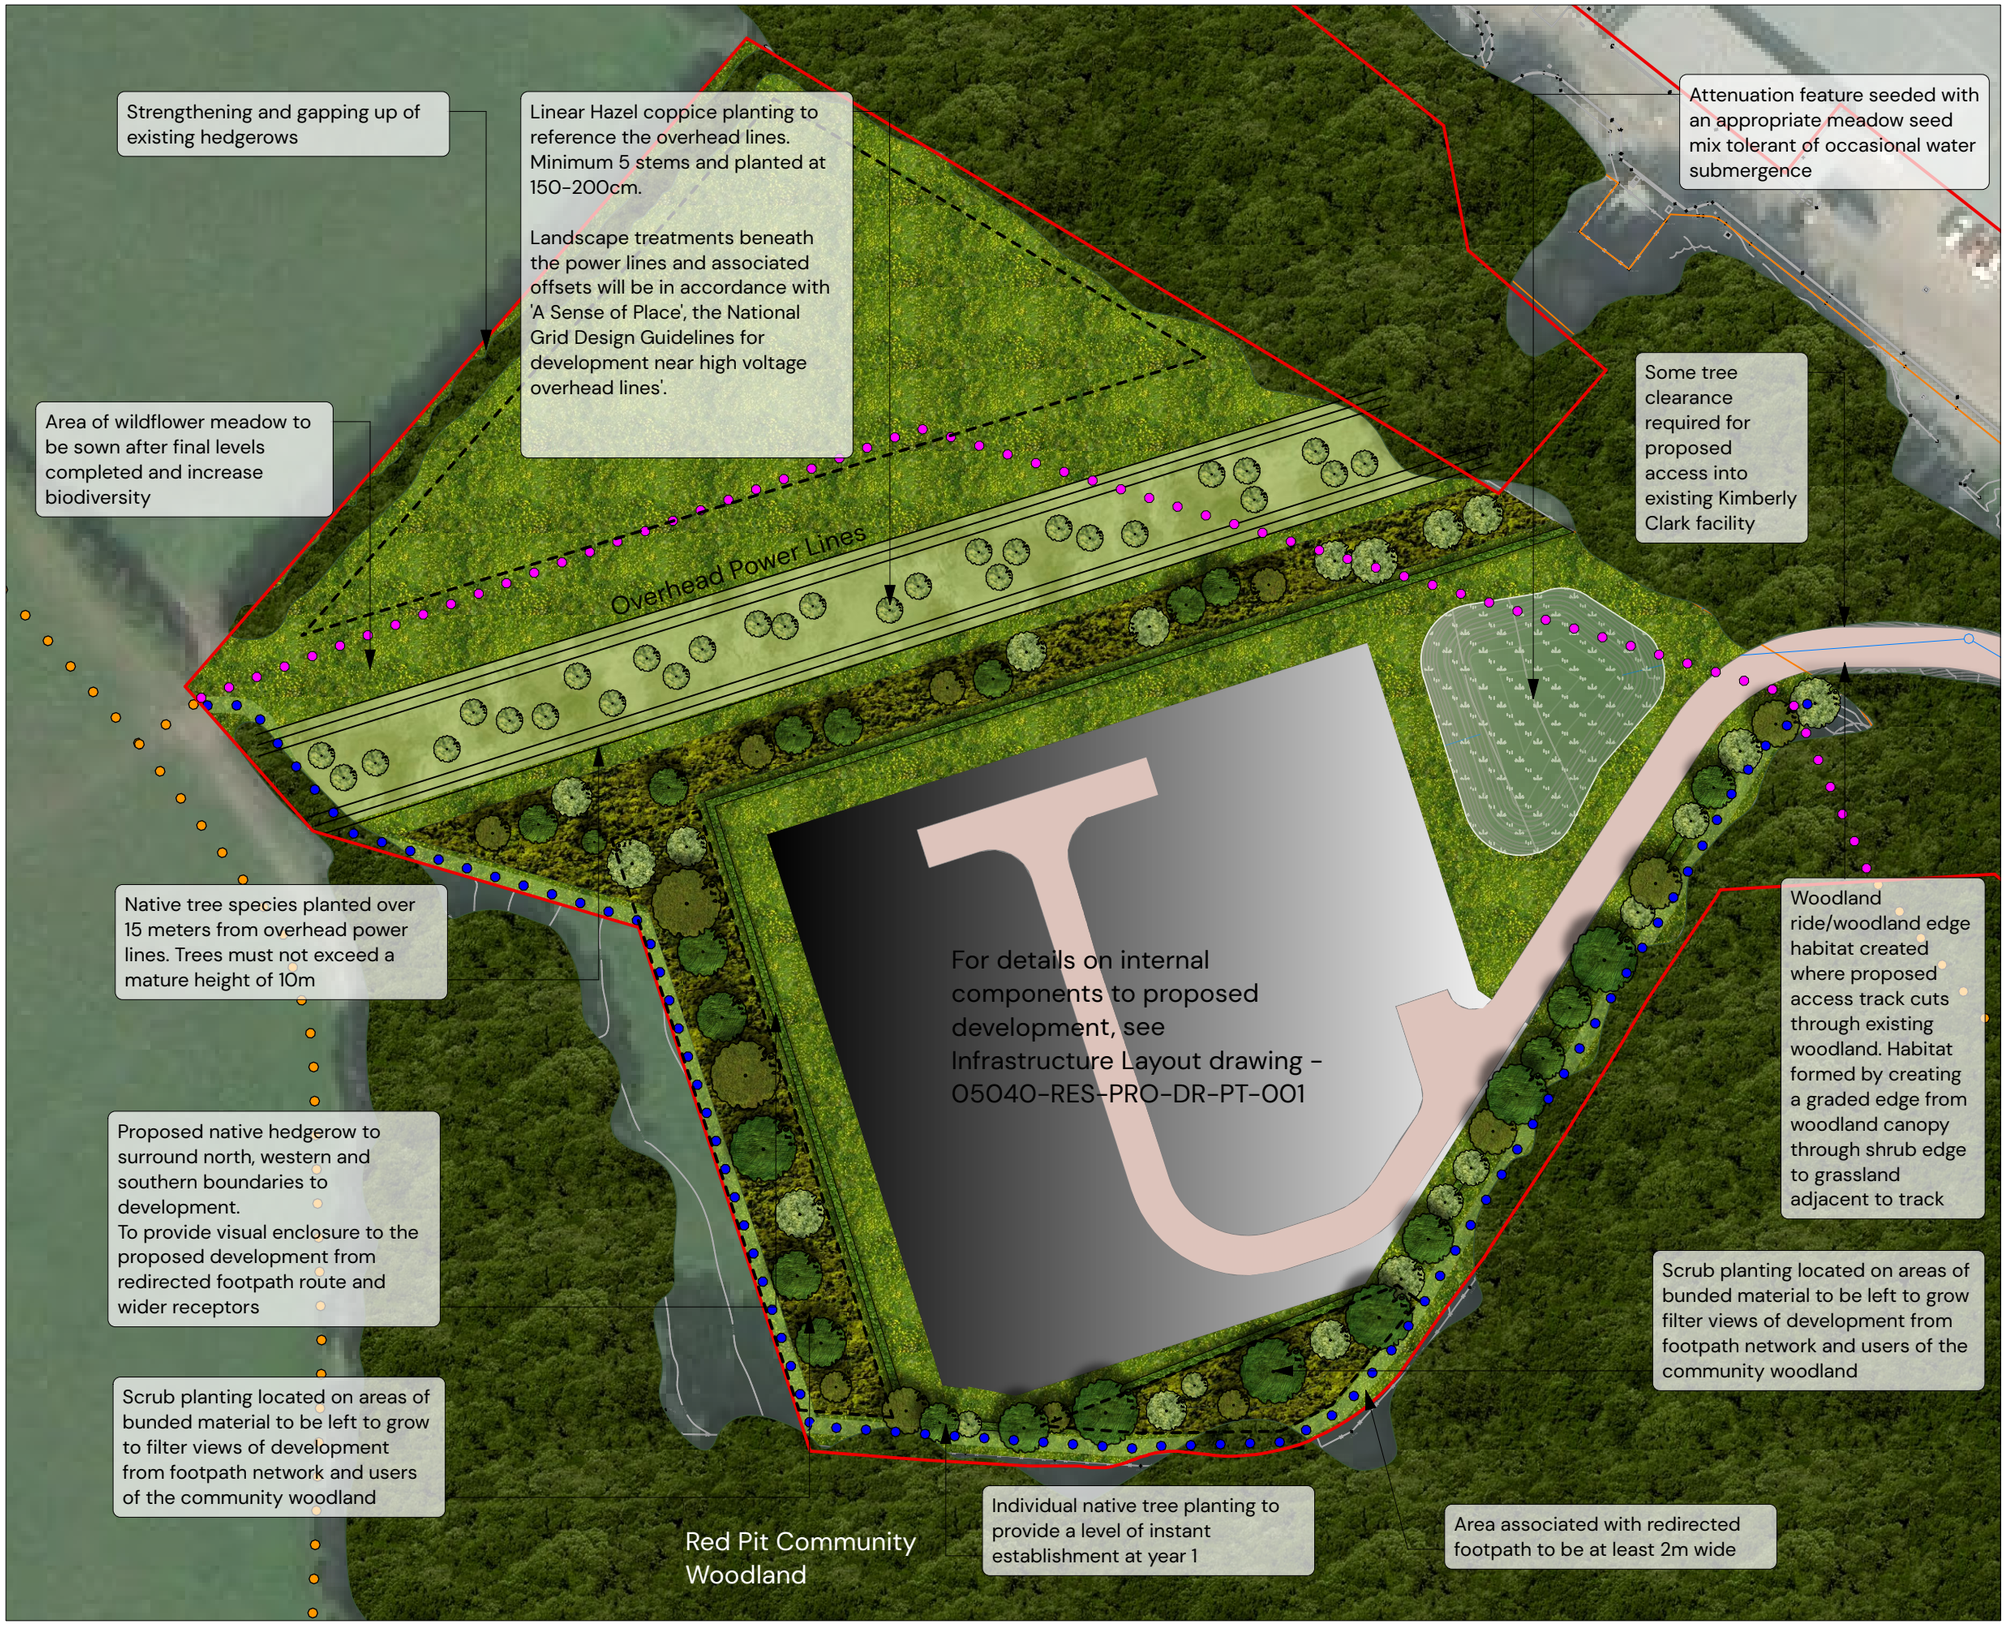

KEY

- Site boundary

EXISTING

- Existing vegetation

PROPOSED

- Native scrub planting
- Native Hazel planting
- Native trees
- Native hedgerow
- Wildflower grassland
- Attenuation feature
- Redirected footpath
- Footpath 404/35/50
- Right of way diversion
- Right of way to be diverted
- Proposed bunding

INDICATIVE PLANTING SCHEDULE

NATIVE TREES

PLANT SPECIES	%
Quercus robur	30
Sorbus aucuparia	20
Alnus glutinosa	15
Betula pubescens	10
Prunus avium	10
Carpinus betulus	4
Sorbus torminalis	4
Populus canescens	4
Salix fragilis	3

NATIVE SHRUB MIX

PLANT SPECIES	SIZE	%
Crataegus monogyna	B 60-90 cm ht	30
Corylus avellana	B 60-90 cm ht	15
Acer campestre	B 60-90 cm ht	10
Salix caprea	B 60-90 cm ht	10
Viburnum opulus	B 60-90 cm ht	10
Ilex aquifolium	3L pot 60-90 cm ht	5
Prunus spinosa	B 60-90 cm ht	5
Salix cinerea	B 60-80 cm ht	5
Rubus fruticosus	B 40-60 cm dia	5

NATIVE HEDGEROW MIX

PLANT SPECIES	SIZE	%
Crataegus monogyna	B 60-90 cm ht	30
Corylus avellana	B 60-90 cm ht	25
Ilex aquifolium	3L pot 60-90 cm ht	20
Rosa canina	B 40-60 ht 1+0	15
Prunus spinosa	B 60-90 cm ht	5
Sambucus nigra	B 40-60 ht 1+0	5

Landscape Masterplan

Kimberley Clark Factory, Coleshill

Client: RES REV: B

DRWG No: P23-0117_EN_0001

Drawn by : TR Approved by: TH

Date: 04/05/2023

Scale: 1:750 @ A3

PEGASUS GROUP

© Pegasus Planning Group Limited. © Crown copyright and database rights OS 100042093. Promap Licence number 100020449. EmapSite Licence number 0100031673. Terms & Conditions @ pegasusgroup.co.uk